LAKESIDE STORAGE, LLC
100 N. DIXIELAND RD
STE D-2, # 250
ROGERS, AR 72756-1123

150 WATT METAL HALIDE WALL MOUNTED

150 WATT METAL HALIDE POLE MOUNTED

EXISTING 16' SECURITY GATE WITH CODE PAD. ROAD IS 10' WIDE WITH ASPHALT AS OUTLINED

18-03384-011
DARROW GARNER INC

EXISTING BUILDING AREA 23030 SQ FT
NEW BUILDING 14000 SQ FT

ELEVATION XXXX
1. NO PLUMBING
2. THIS PROJECT IS NOT IN THE 100 YR FLOOD PLAIN
3. ALL AREA INSIDE FENCE IS GRAVEL
4. ALL FENCES ARE 6' TALL
5. MEETS AR FIRE PREVENTION AND SAFETY CODE

UTILITIES: CARROLL COUNTY ELECTRIC
PARKING REQUIREMENTS: NONE

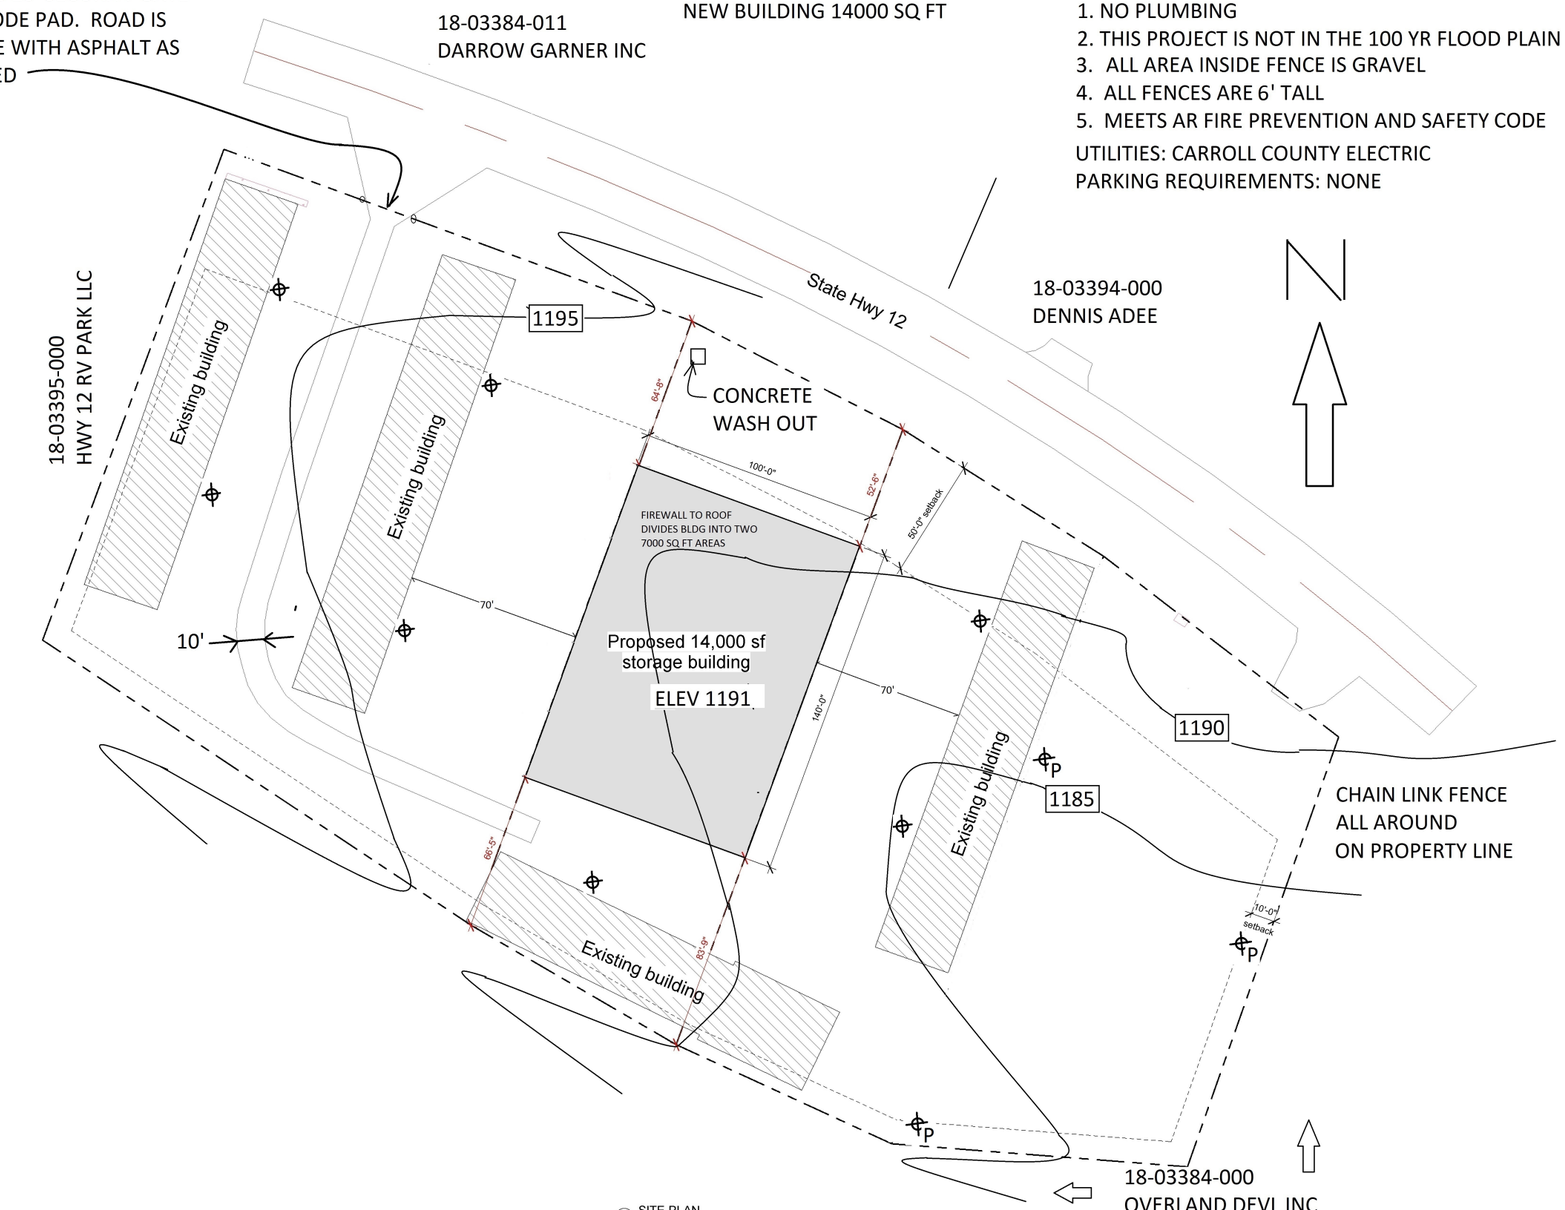

1 SITE PLAN
1" = 30'-0"

OFFICE	SIGNATURE	DATE

DON JOHNSTON
djohnstonpe@yahoo.com
479-964-9641 cell
479-899-6607 fax

New Storage Building for Lakeside Storage, LLC
15509 E HWY 12, ROGERS, AR

PRELIMINARY SET

PROJECT NUMBER
ISSUE DATE
REVISION DATE

REVISIONS

NO	DATE	BY

SITE PLAN